

Kanna

Sample measured building survey drawings

Victorian townhouse, Glasgow West End - laser-scanned, drawn in CAD, issued at 1:50

Captured in one visit: Leica RTC360 laser scan of the exterior, Matterport Pro3 of the interiors, drone photogrammetry of the roof.

Drawn directly from the registered point cloud and issued in DWG and PDF to the architect's layer standard.


Nine sheets: floor plans of all four storeys, three elevations, three sections, roof and site plans.


Title blocks and client details removed. Shown here as reduced-resolution images.

Fixed-price quotes, usually the same working day: 0141 260 0115 studio@kannaspatial.co.uk kannaspatial.co.uk/measured-building-survey




Existing Front (S) Elevation
1:50

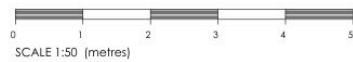

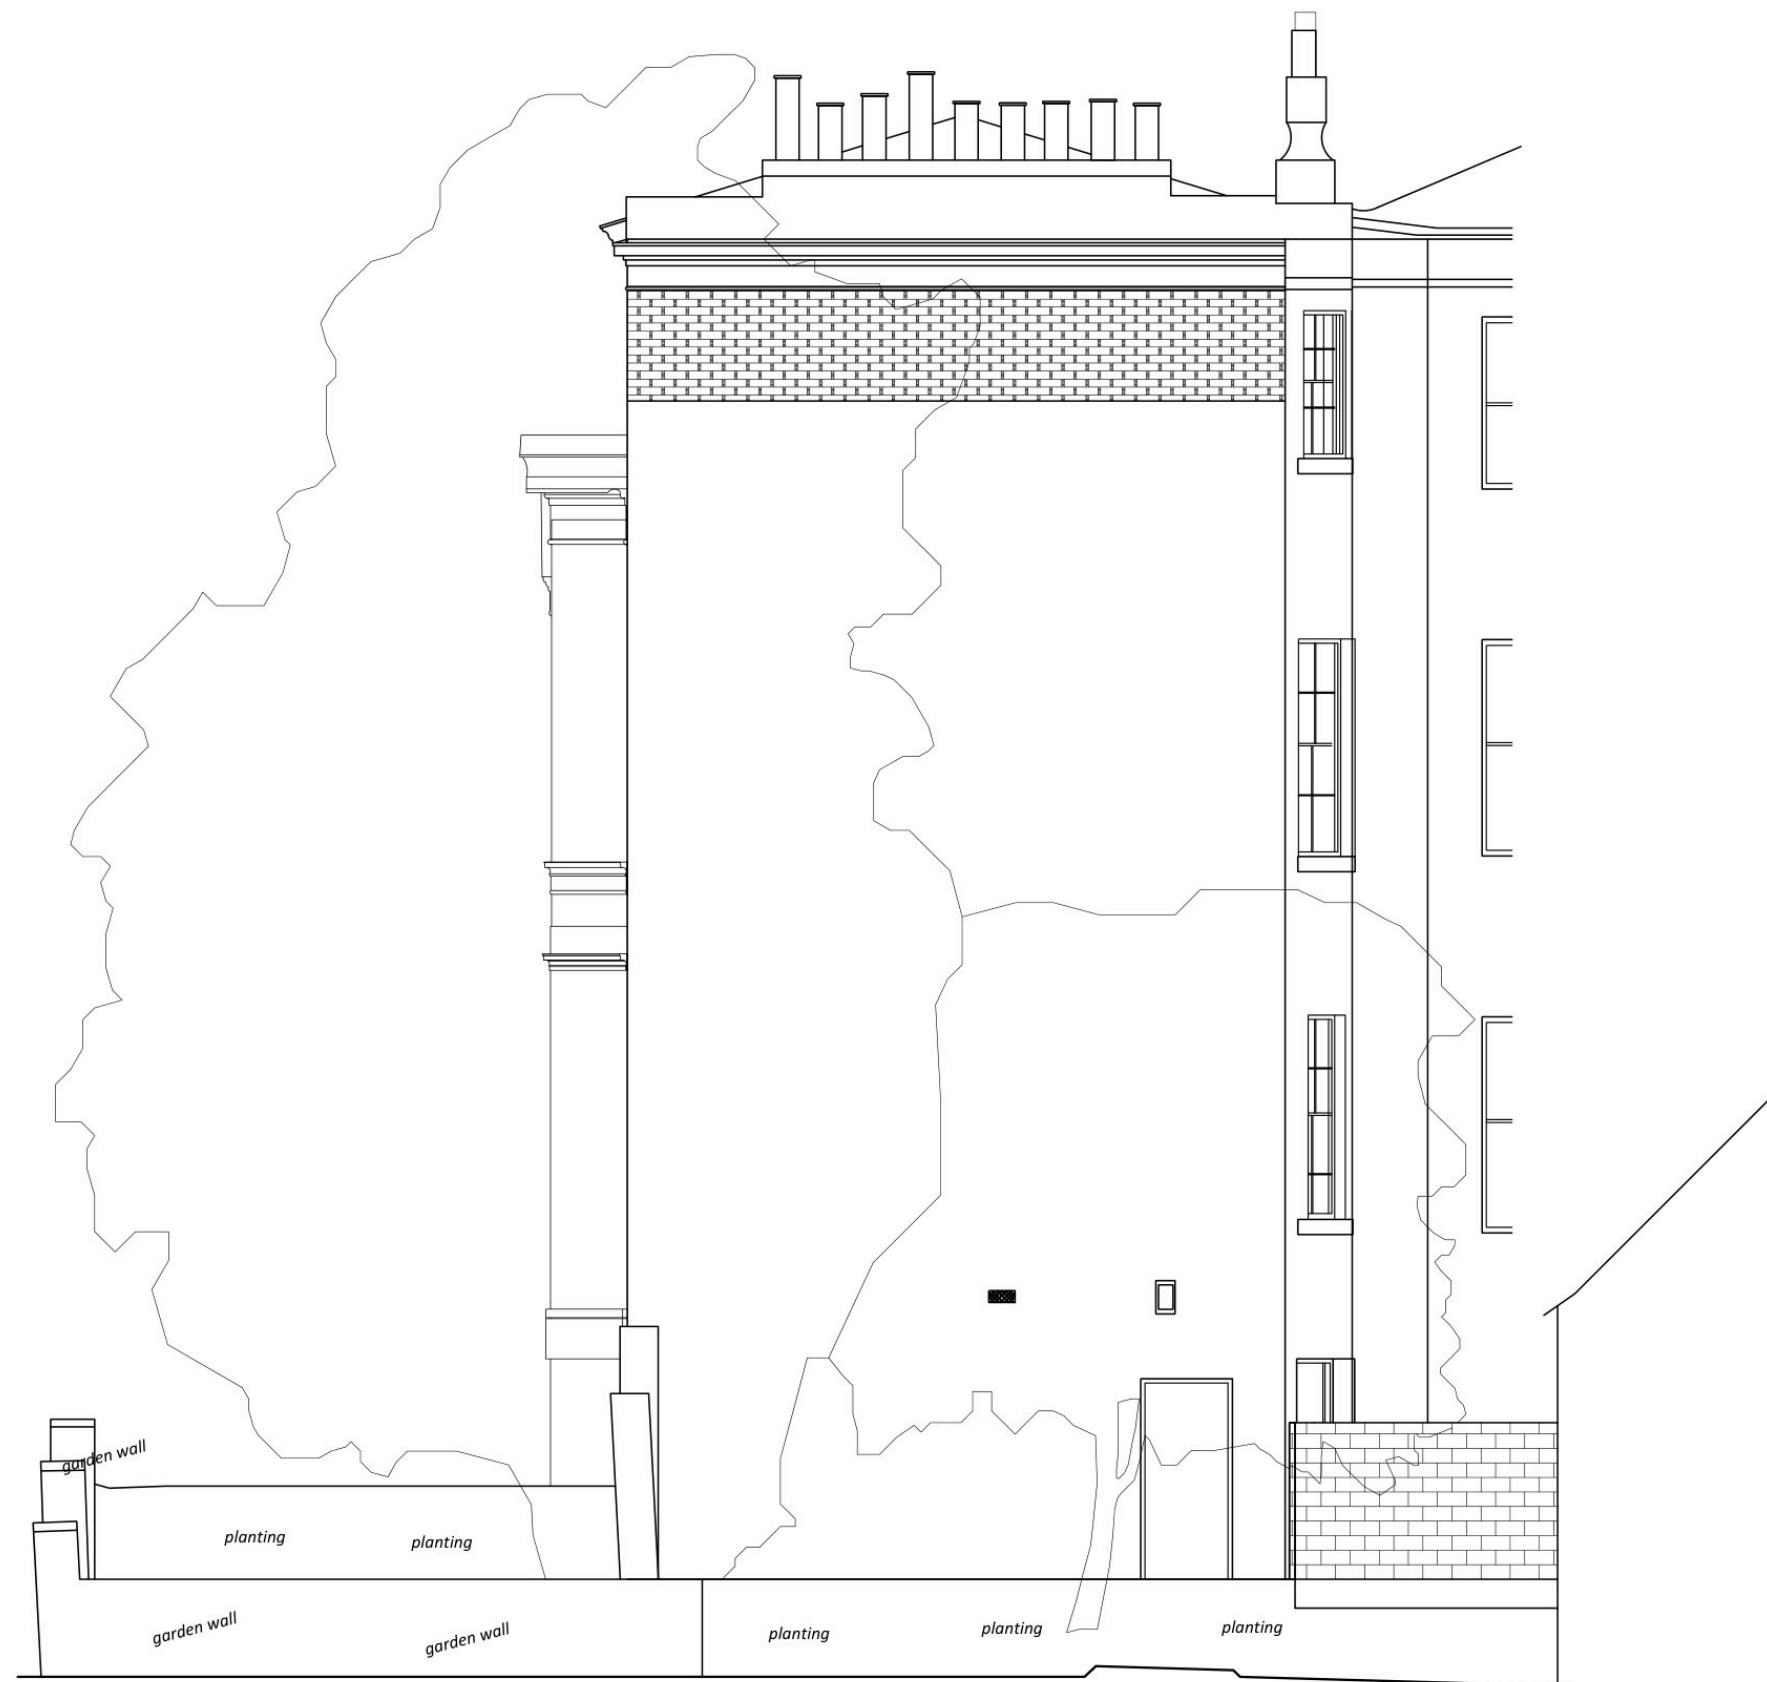



Existing Side (E) Elevation
1:50

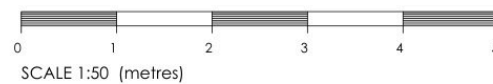




Existing Side (W) Elevation
1:50

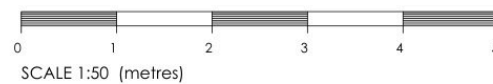


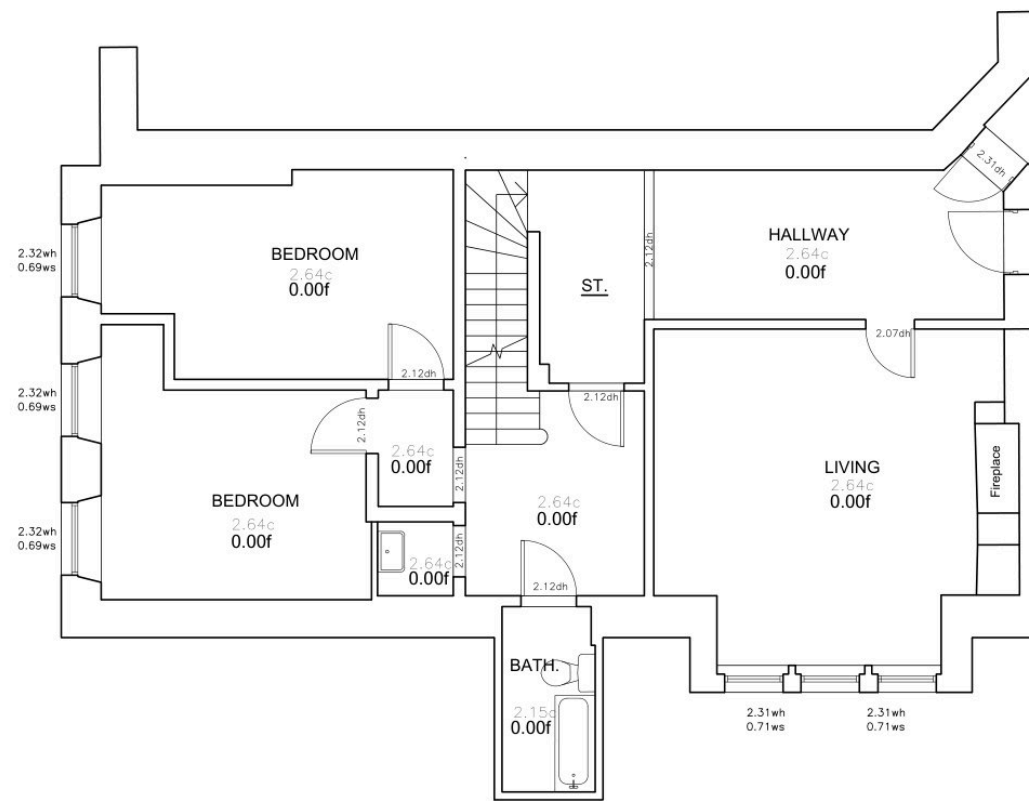


GROUND FLOOR PLAN

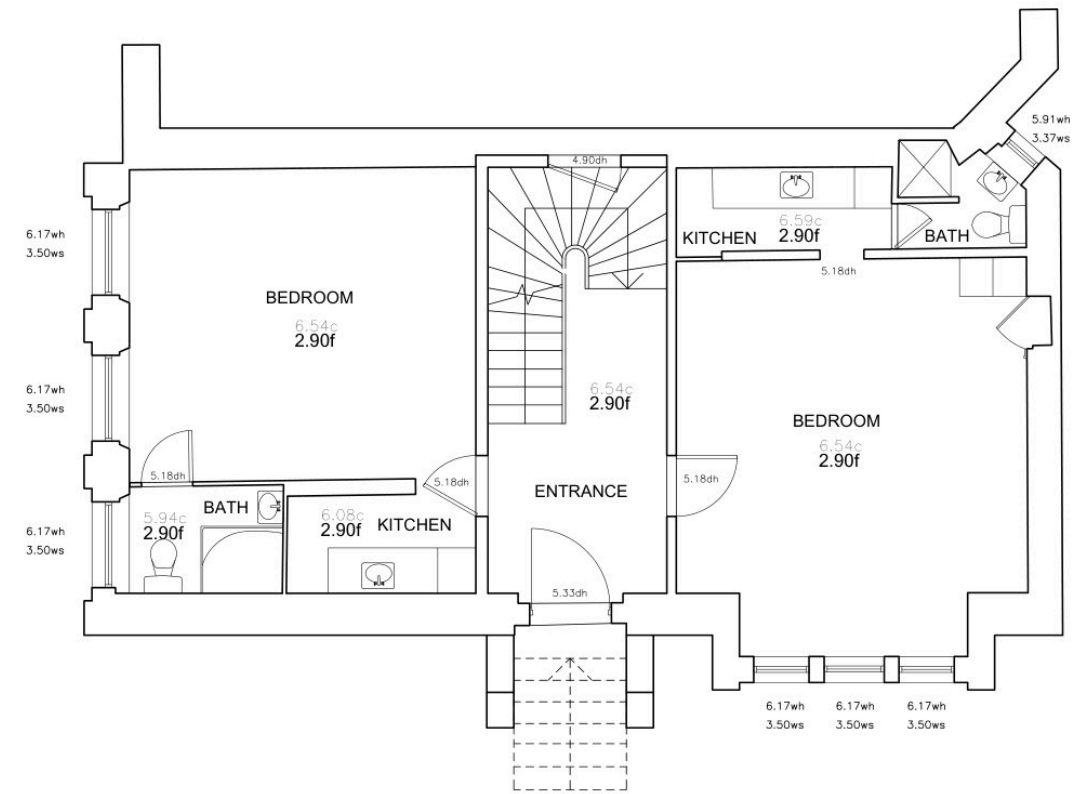


FIRST FLOOR PLAN

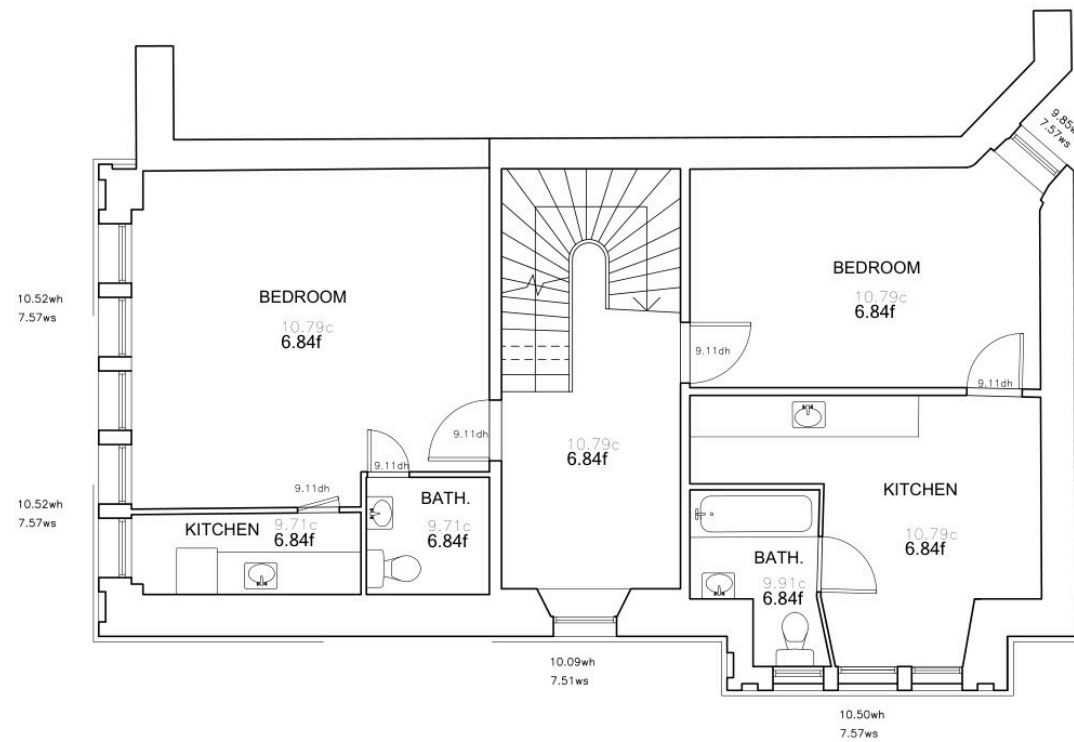



SECOND FLOOR PLAN

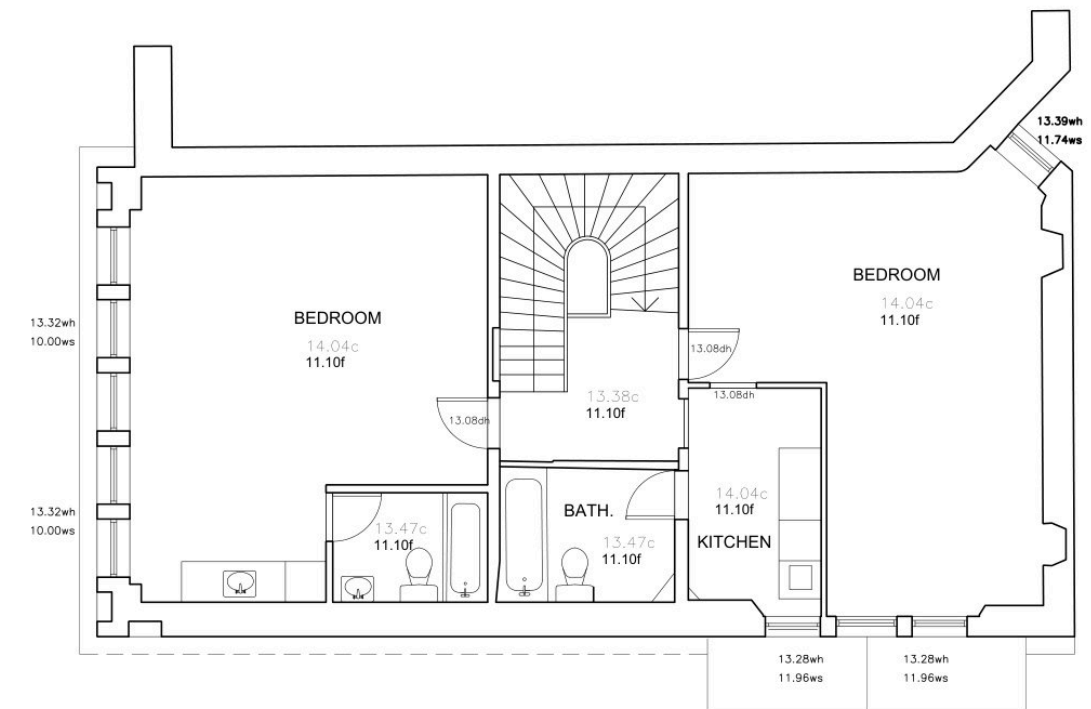


THIRD FLOOR PLAN

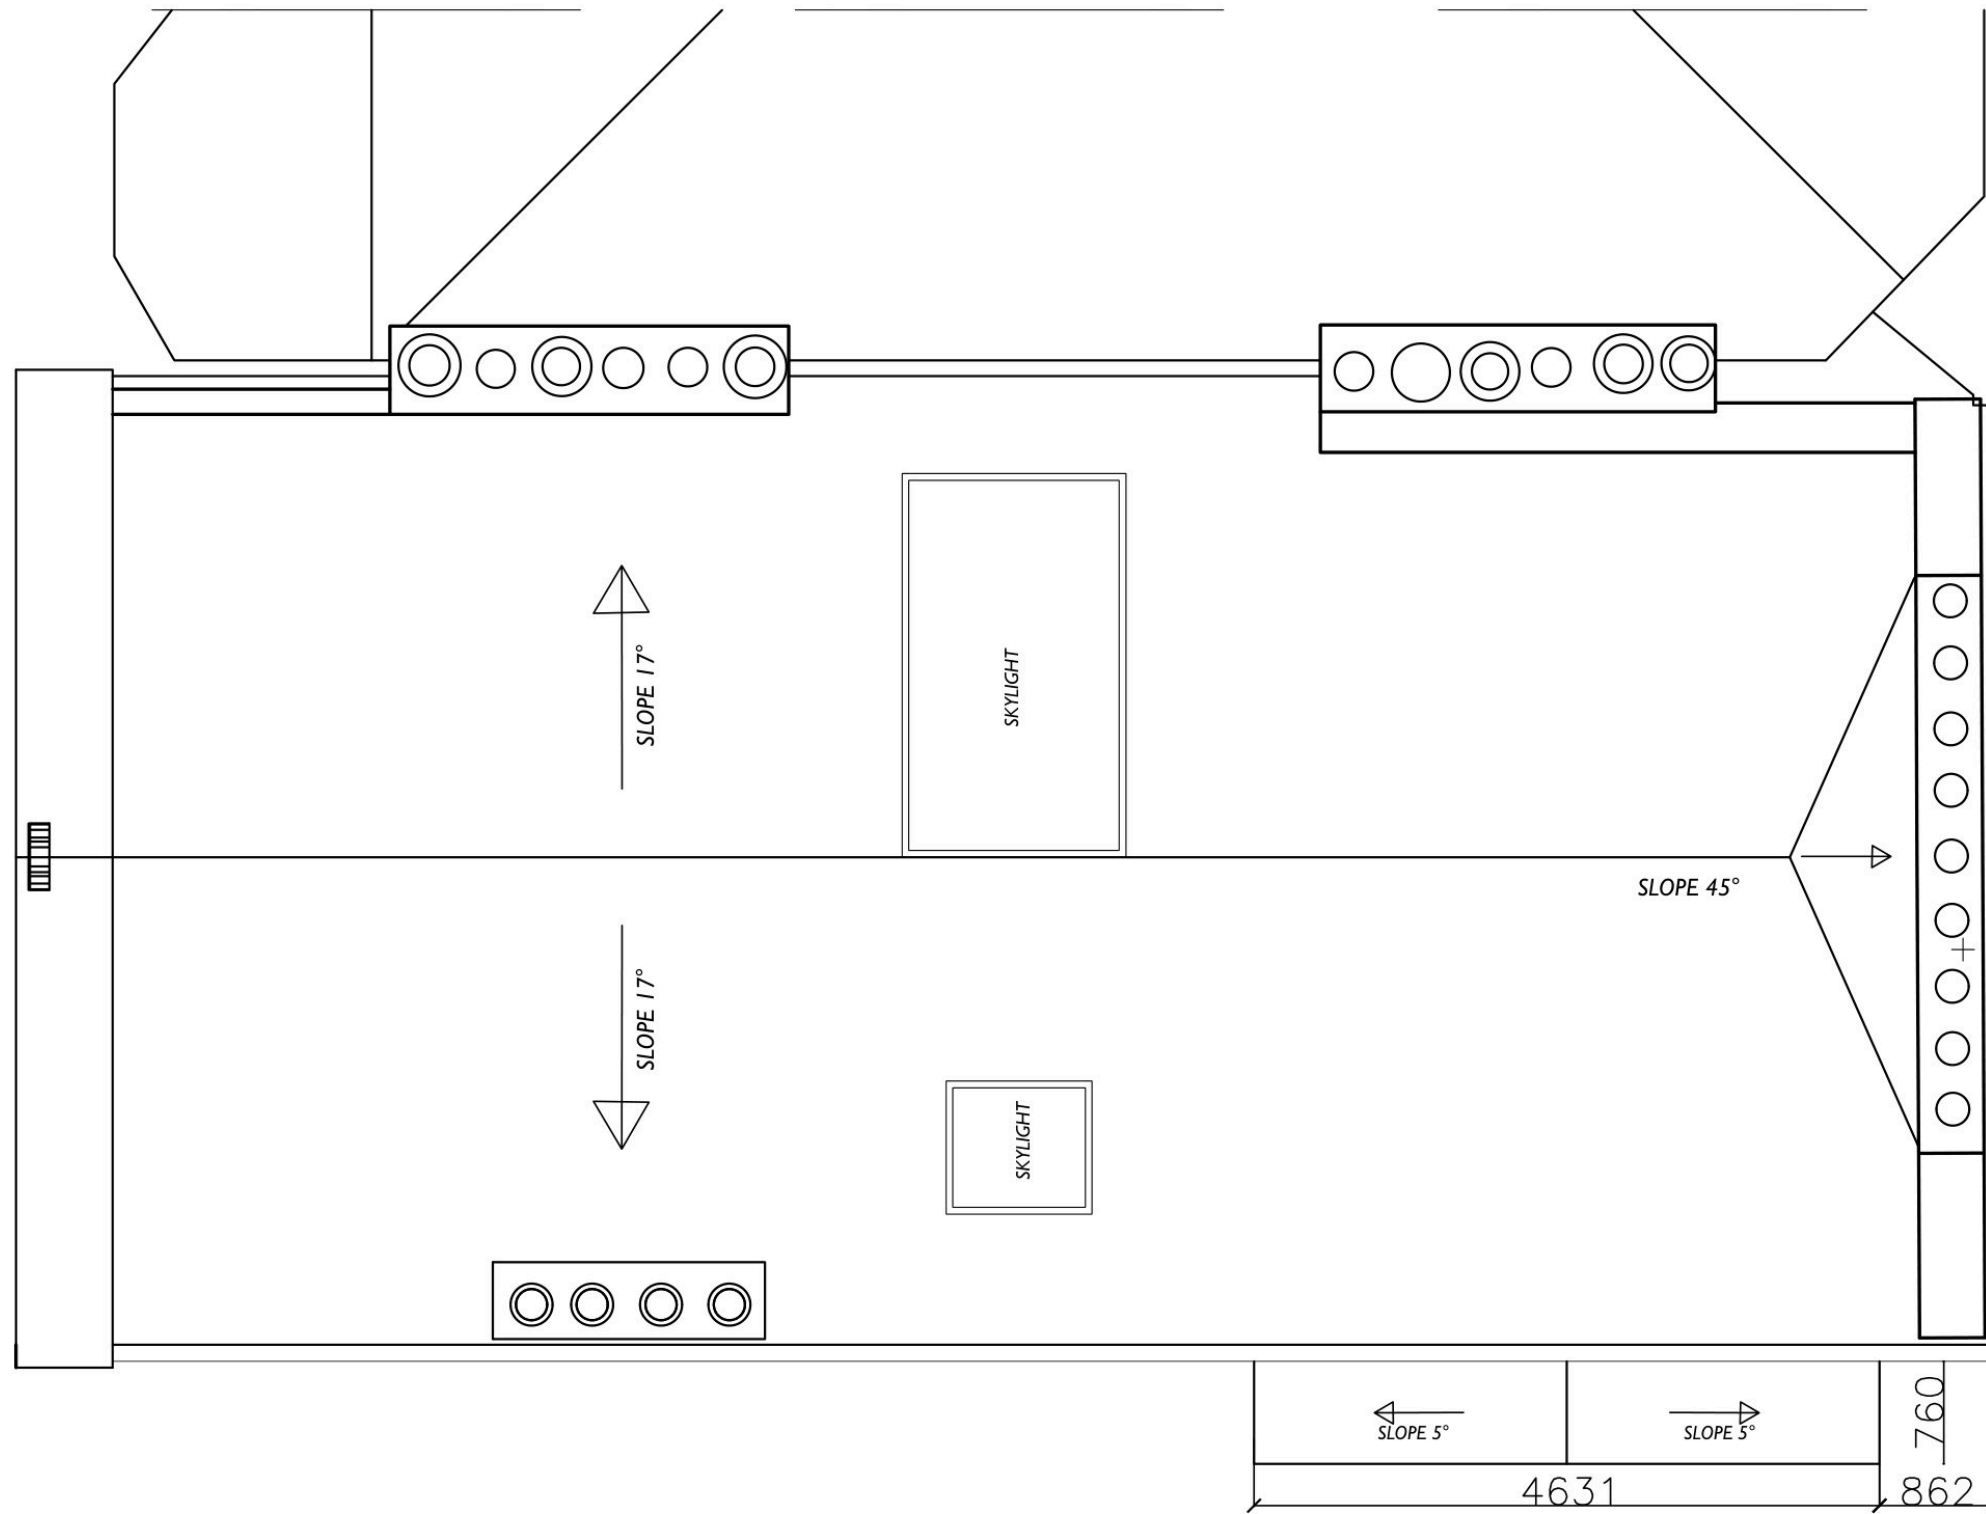

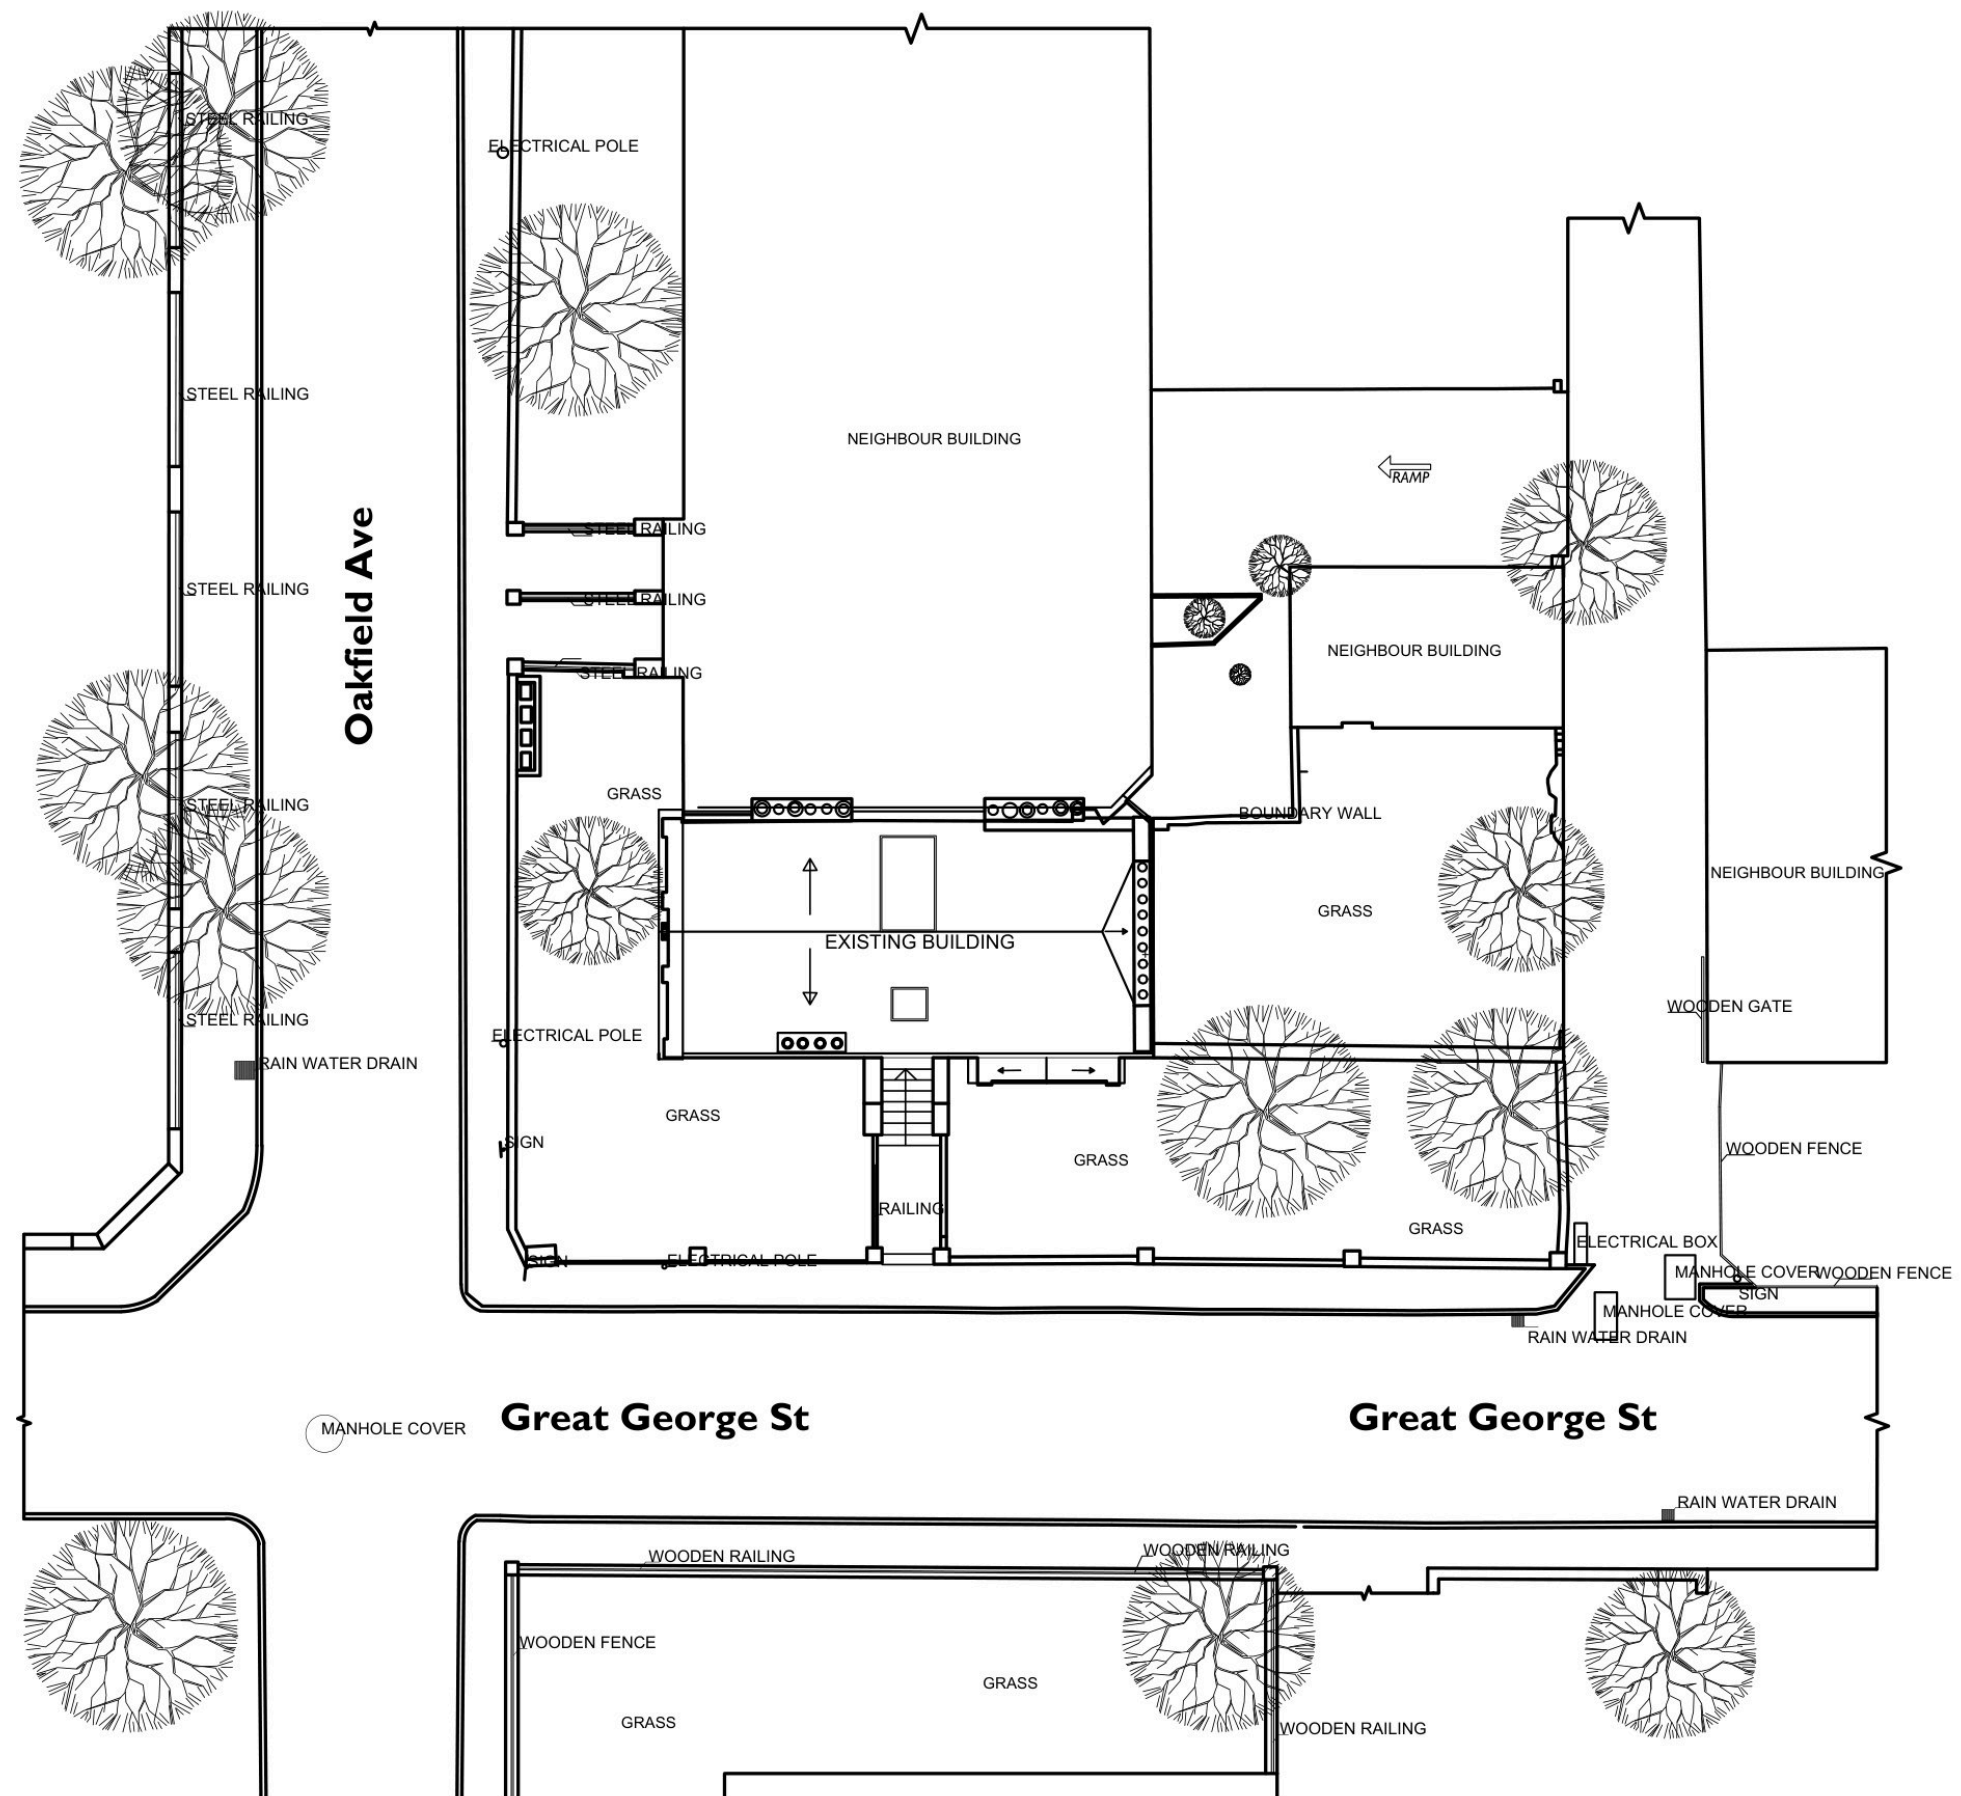

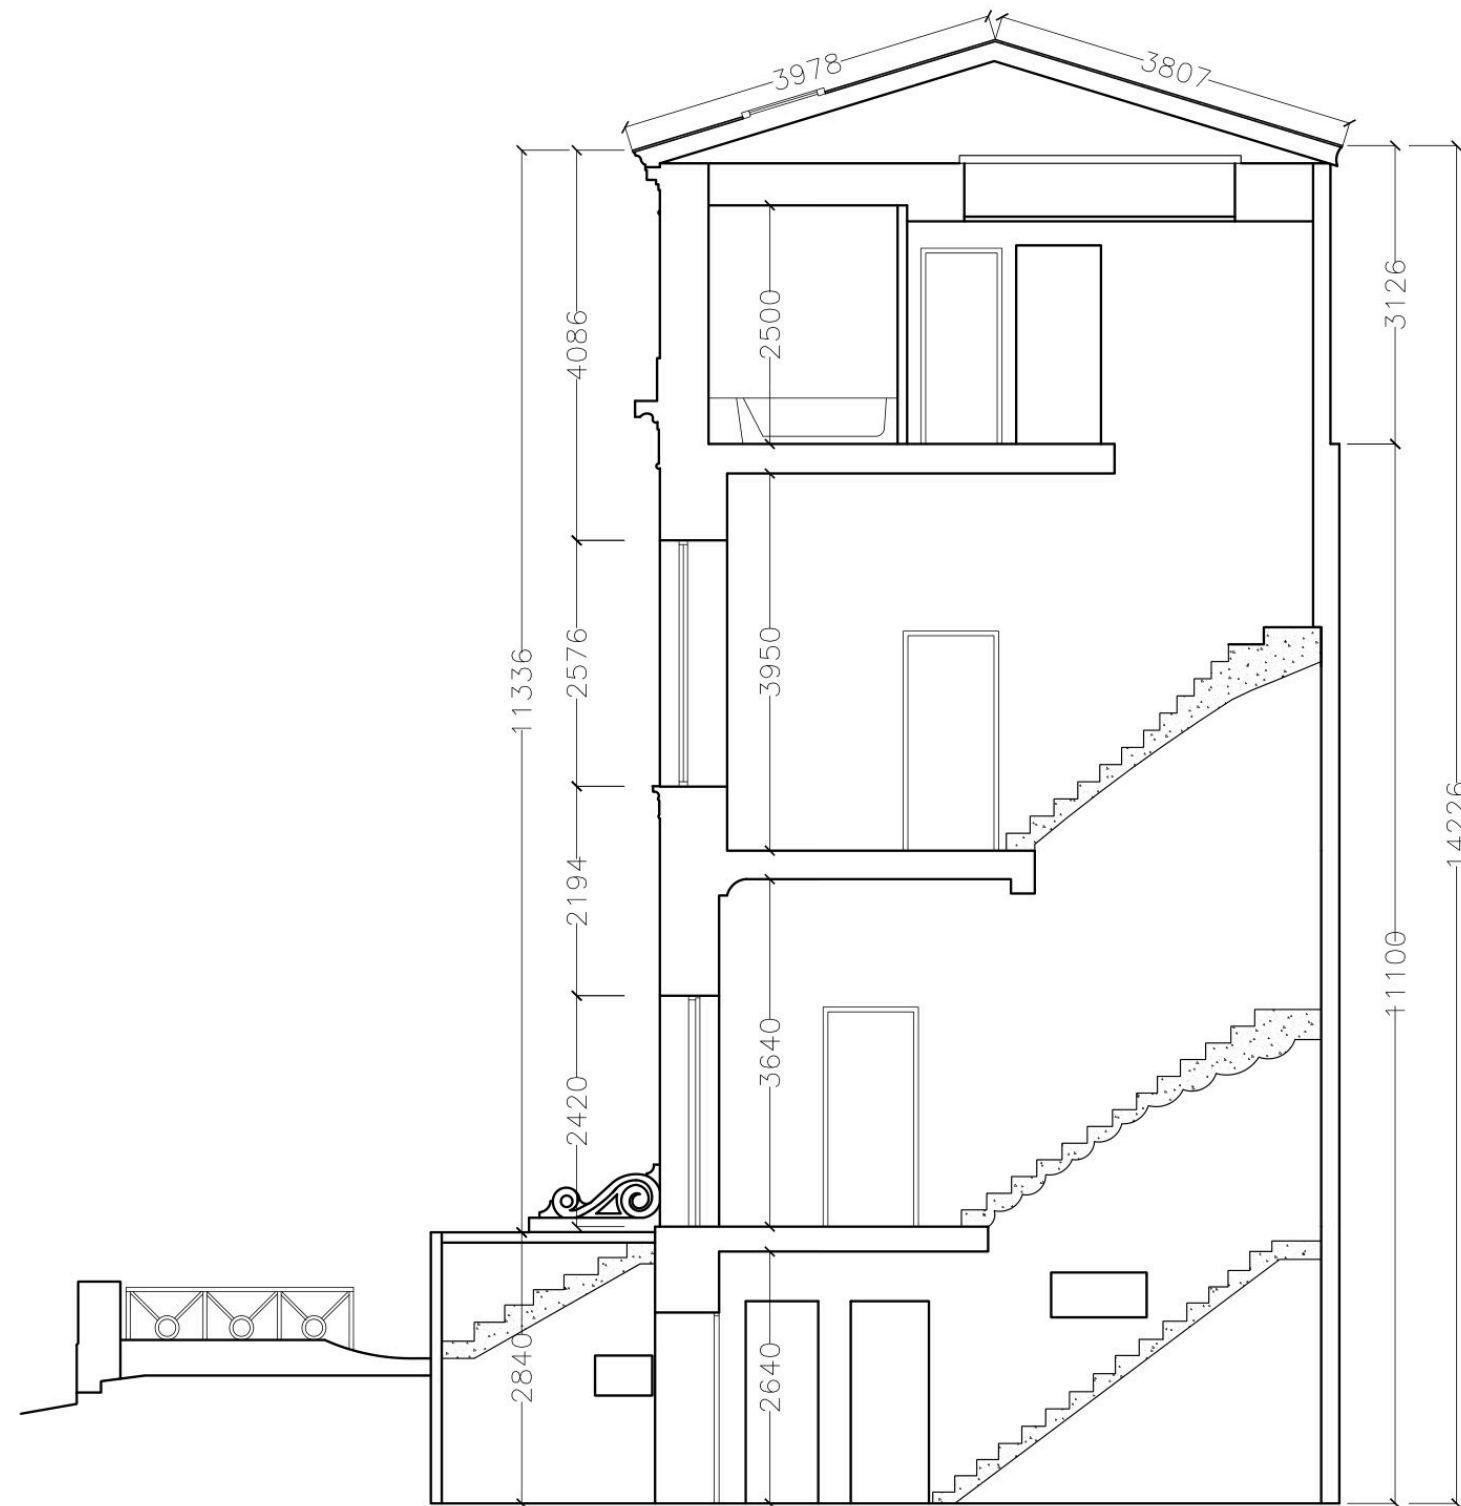



SECTION A-A

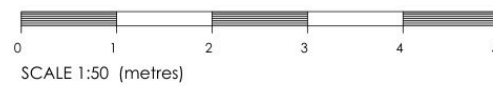



SECTION B-B

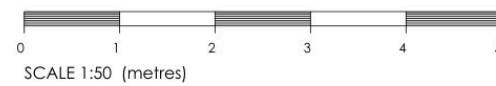

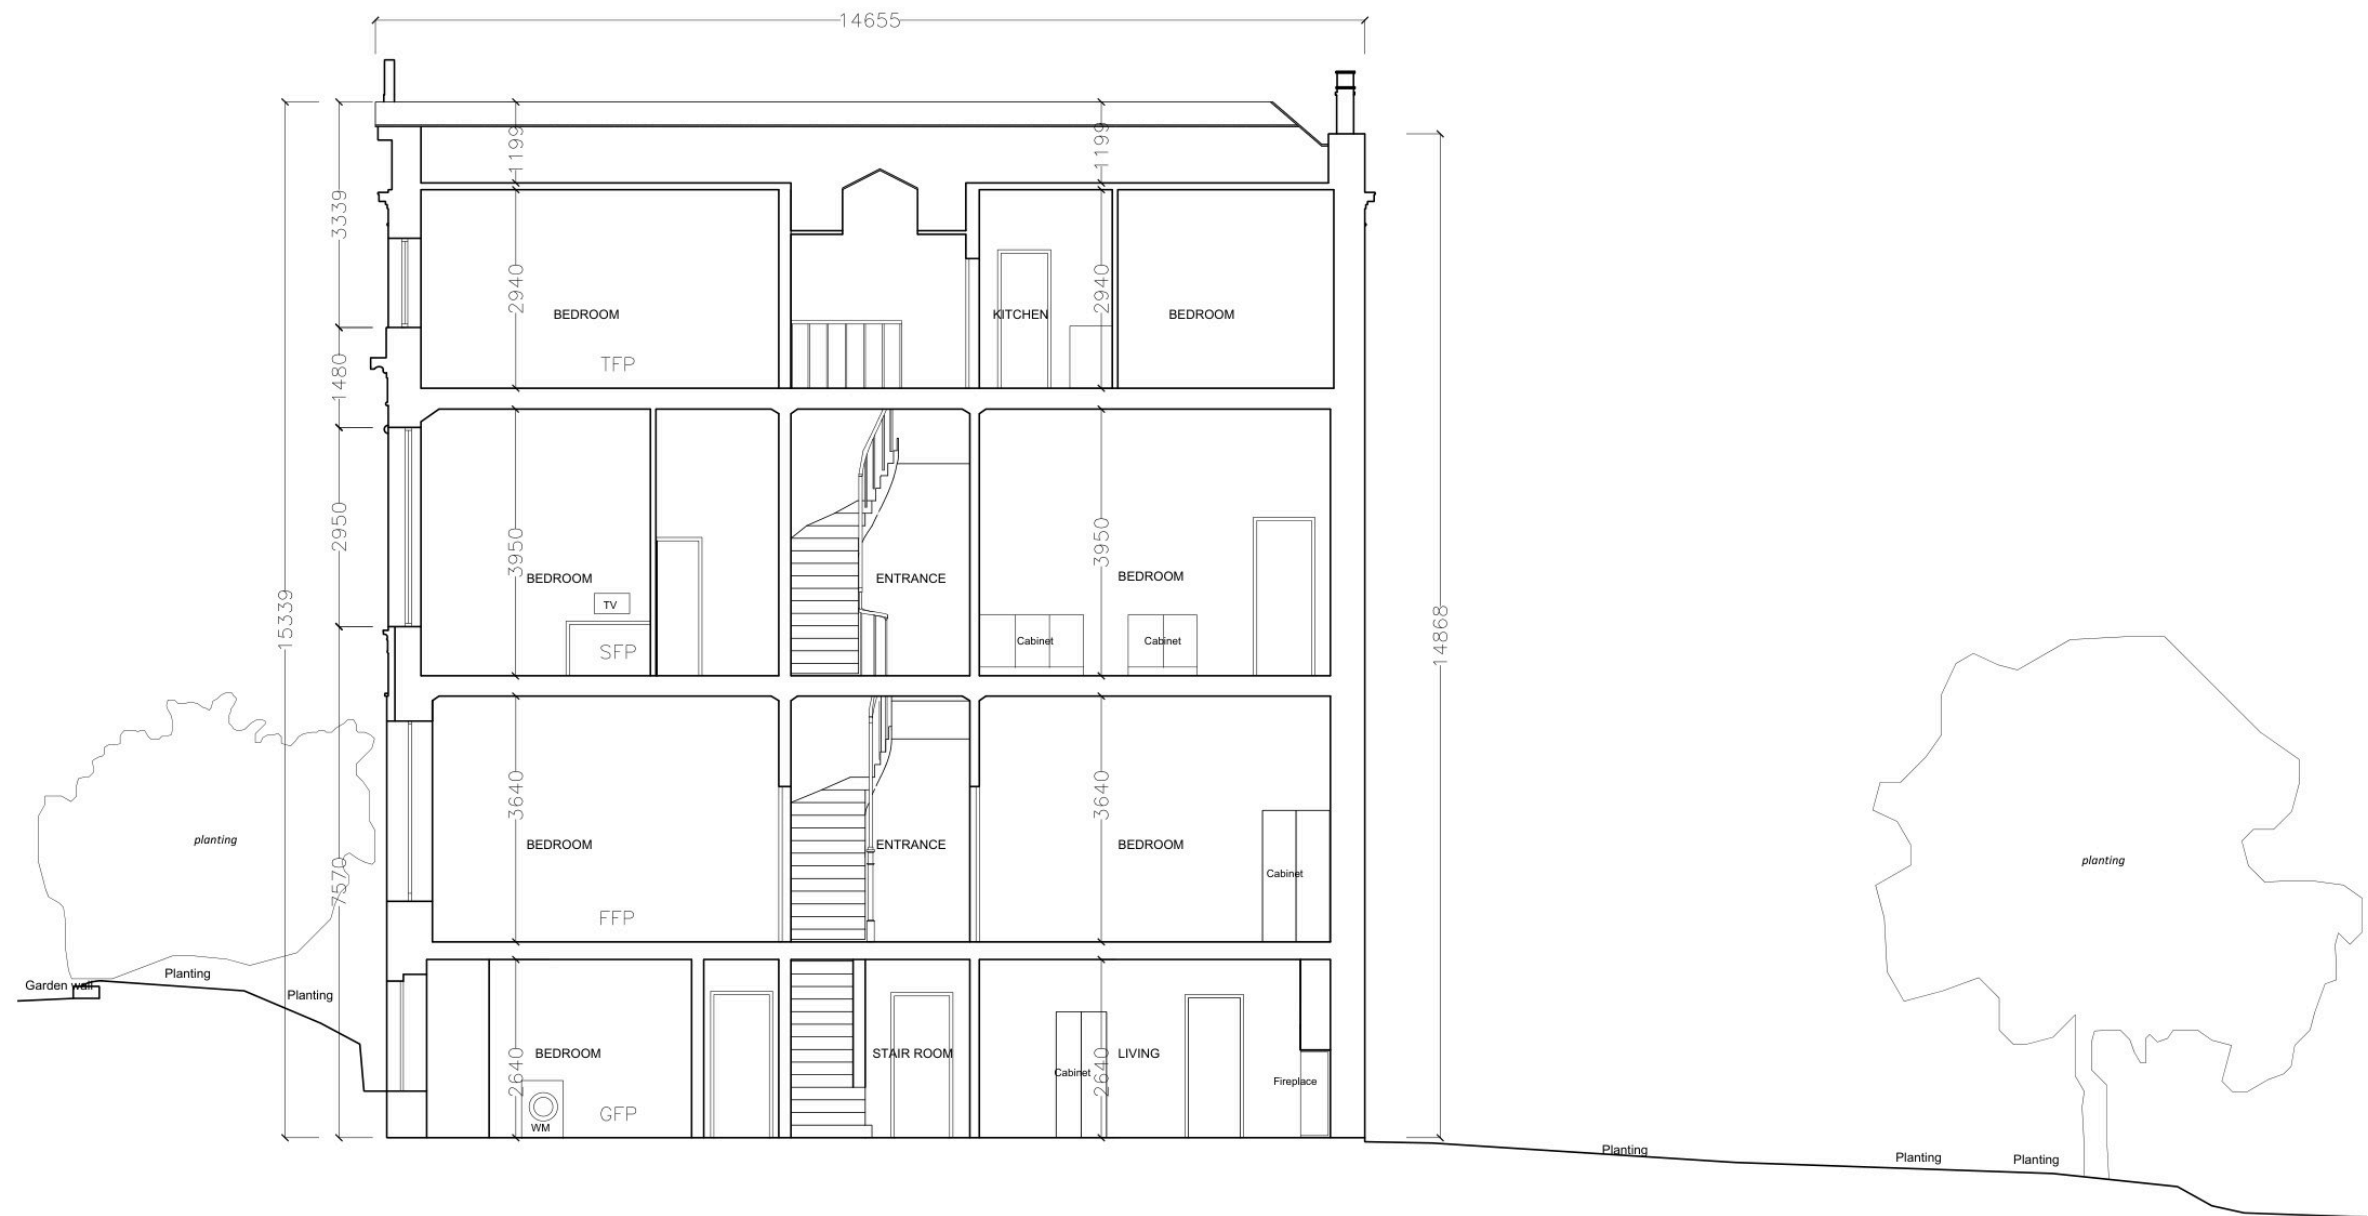

SECTION C-C

